1,050 GALLON OIL/WATER SEPARATOR

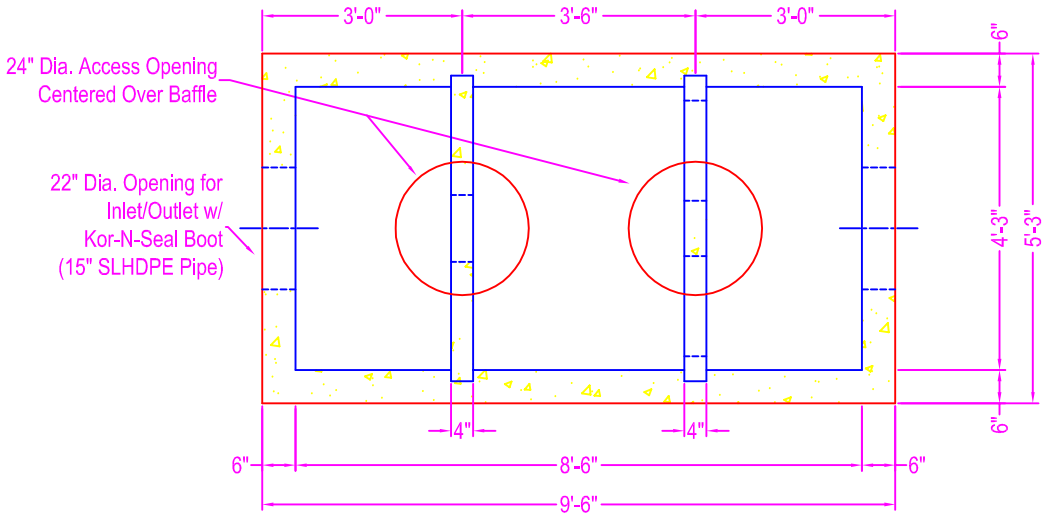

NOTES:
- CONCRETE: 5000 psi @ 28 days
- REF: #5 rebar @ 8" o.c. each way
  in base, walls, and baffles
  #5 rebar @ 8" o.c. each way
  in cover slab
- OPENINGS: Kor-N-Seal Boot for 15"
  SLHDPE pipe - see spec sheet
- BAFFLE WALLS: see attached
- CASTING: Neenah #R-1792FL
- SHIMS: as req'd for height

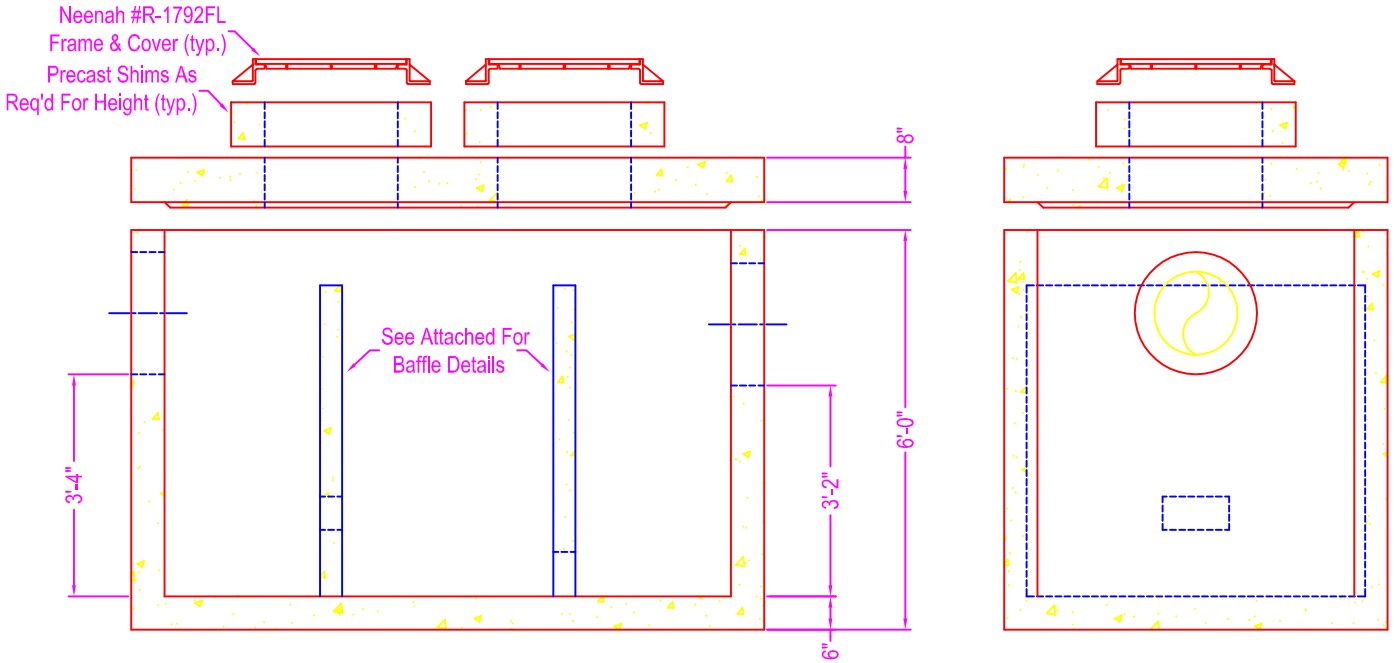

Zeiser Wilbert VAULT, INC. CONCRETE PRODUCTS

750 Howard Street Elmira, NY 14904
Fax: (607) 737-0291
Phone: (607) 733-0568
1-800-472-4335

Title: Oil/Water Separator

Scale: Not To Scale

Drawn By: JPS

Drawing No.: 01050400

Date: 1-5-04