TRANSFORMER VAULT PAD
147-041

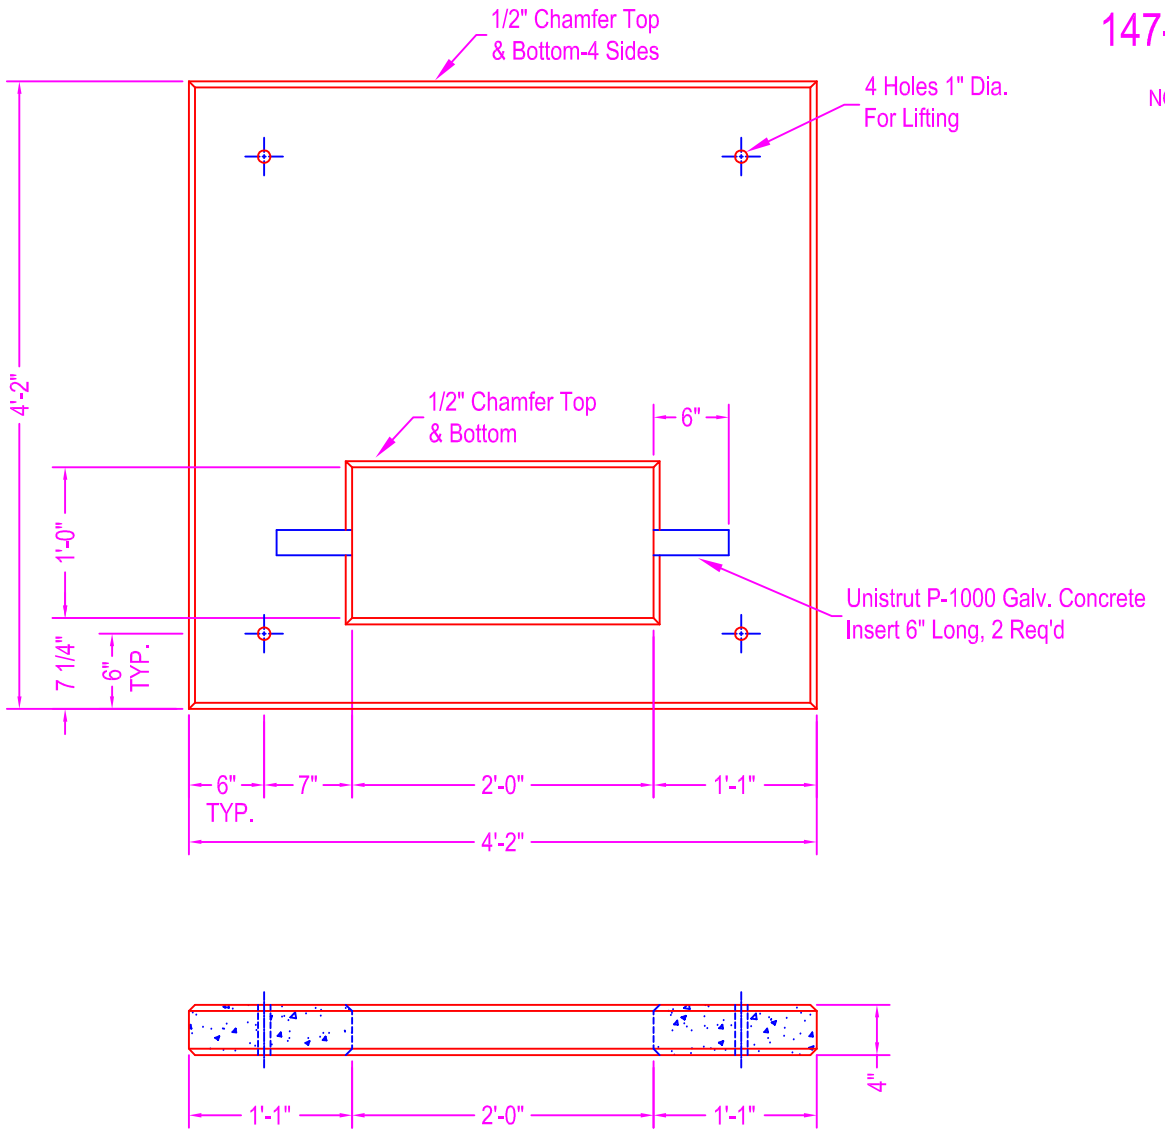

NOTES:

CONCRETE: 5000psi @ 28 days
REF: #6 x 6 10/10 wire mesh or as req'd
for strength
Top to be parallel with bottom
Top to be brush finished
Used for conversion of a submersible transformer installation to a padmounted tranformer installation.

Est. Weight: approx. 750 lbs.

Zeiser
Wilbert
VAULT, INC.
CONCRETE PRODUCTS

750 Howard Street Elmira, NY 14904
Fax: (607) 737-0291
Phone: (607) 733-0568
1-800-472-4335

Title: Trans Vault Pad 147-041

Scale: Not To Scale

Drawn By: JPS

Drawing No.: 1064

Date: 3-13-00